Laraway Road Improvements
Cedar Road to La Grange Road

Municipal Limit

Existing Right of Way

Property Boundaries

Proposed Right of Way

Proposed Permanent Easement

Proposed Curb or Concrete Median

Proposed Grass Median

Proposed Pavement

Proposed Bike Path Replacement

Proposed Sidewalk Replacement

SCALE: 1" = 50'

0 50 100 150 200
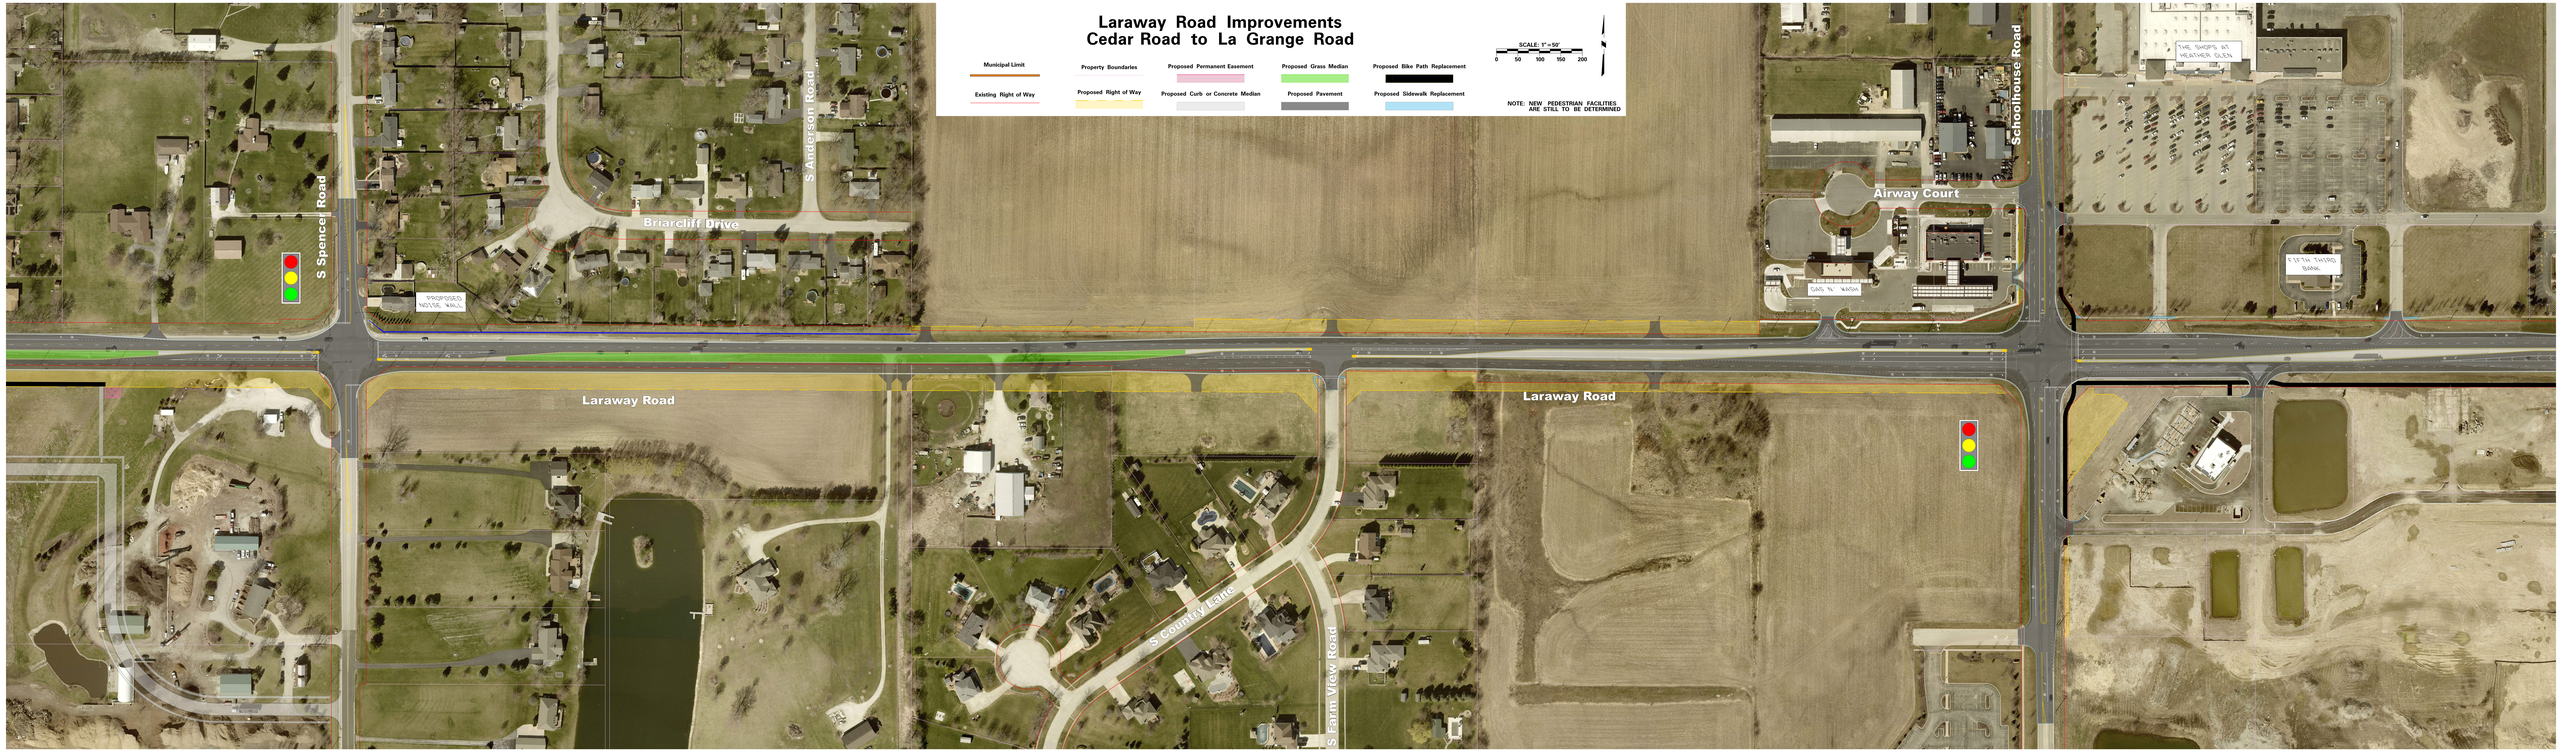
NOTE: NEW PEDESTRIAN FACILITIES ARE STILL TO BE DETERMINED